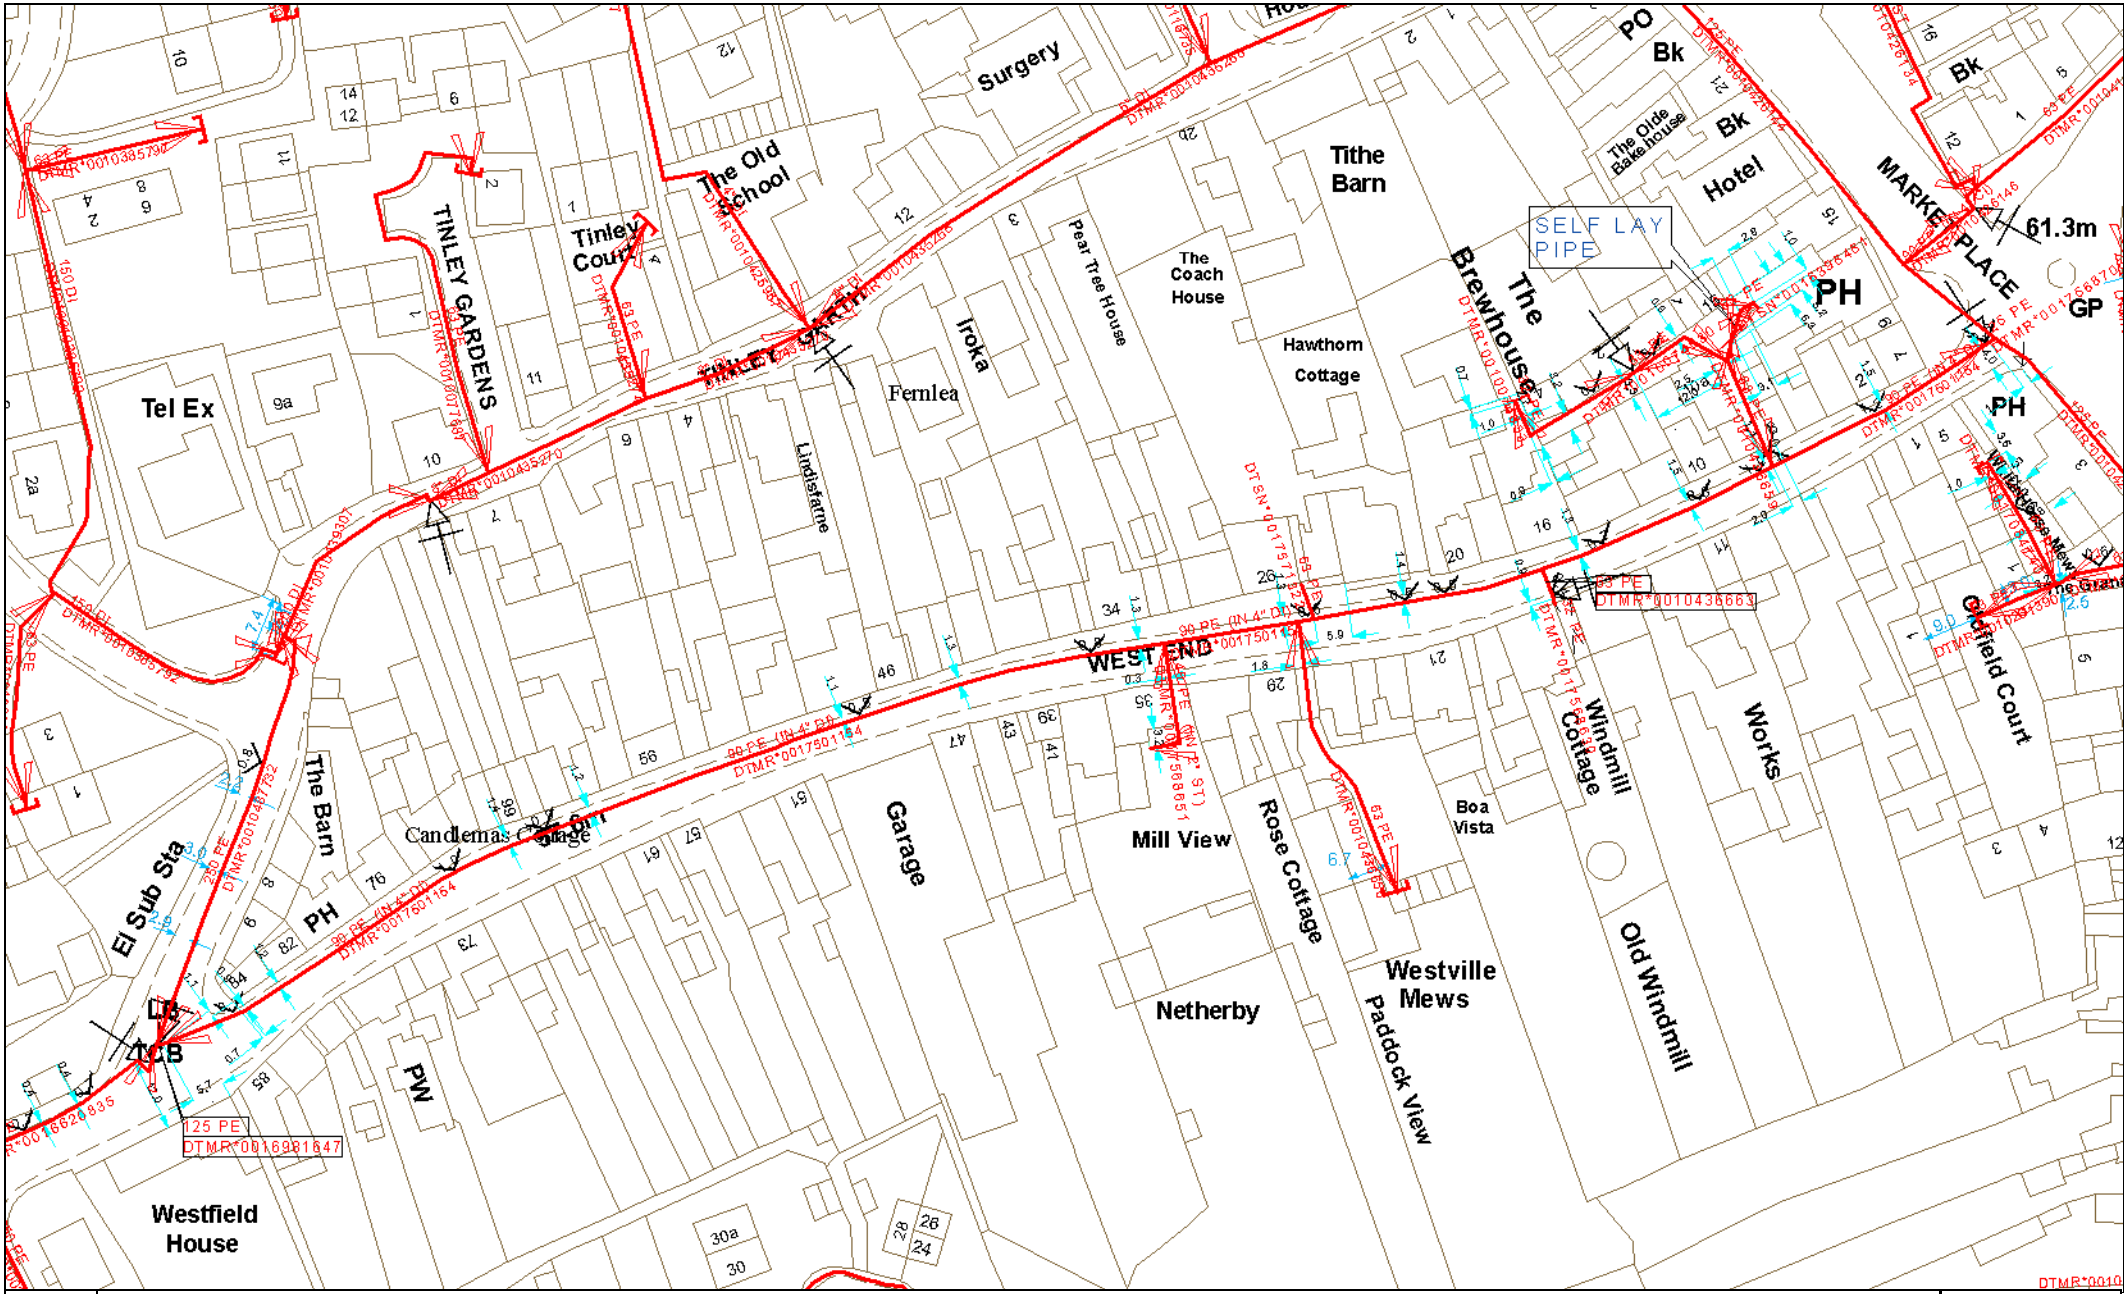

Title:	
Scale:	1:1250
User ID:	
Date:	18/10/2019
Grid Ref:	469546,486455

Internal Use Only

Low Pressure
Medium Pressure
Intermediate Pressure
Regional High Pressure
Abandoned Pipe 1
Abandoned Pipe 2

Some examples of Plant Items:
Valve | Depth of Cover | Syphon | Diameter Change | Material Change

1:500: 0 2.5 5 10
1:1250: 0 5 10 20
1:2500: 0 10 20 40
Scale in metres

This plan shows those pipes owned by Northern Gas Networks or the relevant Gas Distribution Network in their roles as Licensed Gas Transporters (GT). Gas pipes owned by other GTs, or otherwise privately owned, may be present in this area. Information with regard to such pipes should be obtained from the relevant owners. The information shown on this plan is given without warranty, the accuracy thereof cannot be guaranteed. Service pipes, valves, syphons, stub connections, etc. are not shown but their presence should be anticipated. No liability of any kind whatsoever is accepted by Northern Gas Networks, the relevant Gas Distribution Network, or their agents, servants or contractors for any error or omission. Safe digging practices, in accordance with HS(G)47, must be used to verify and establish the actual position of mains, pipes, services and other apparatus on site before any mechanical plant is used. It is your responsibility to ensure that this information is provided to all persons (either direct labour or contractors) working for you on or near gas apparatus. The information included on this plan should not be referred to beyond a period of 28 days from the date of issue.

Northern Gas Networks

This plan is reproduced or based on the OS map by Northern Gas Networks, with the sanction of the controller of HM Stationary Office. Crown Copyright Reserved.