© This drawing shall only be used for the purpose for which it is intended, all rights are reserved and it shall not be reproduced without written permission. Only written dimensions shall be used, this drawing must not be scaled. It is the responsibility of the Contractor to check all dimensions on site and report any discrepancies, ambiguities and/or omissions between this drawing and information issued elsewhere, immediately to this office for clarification before proceeding.

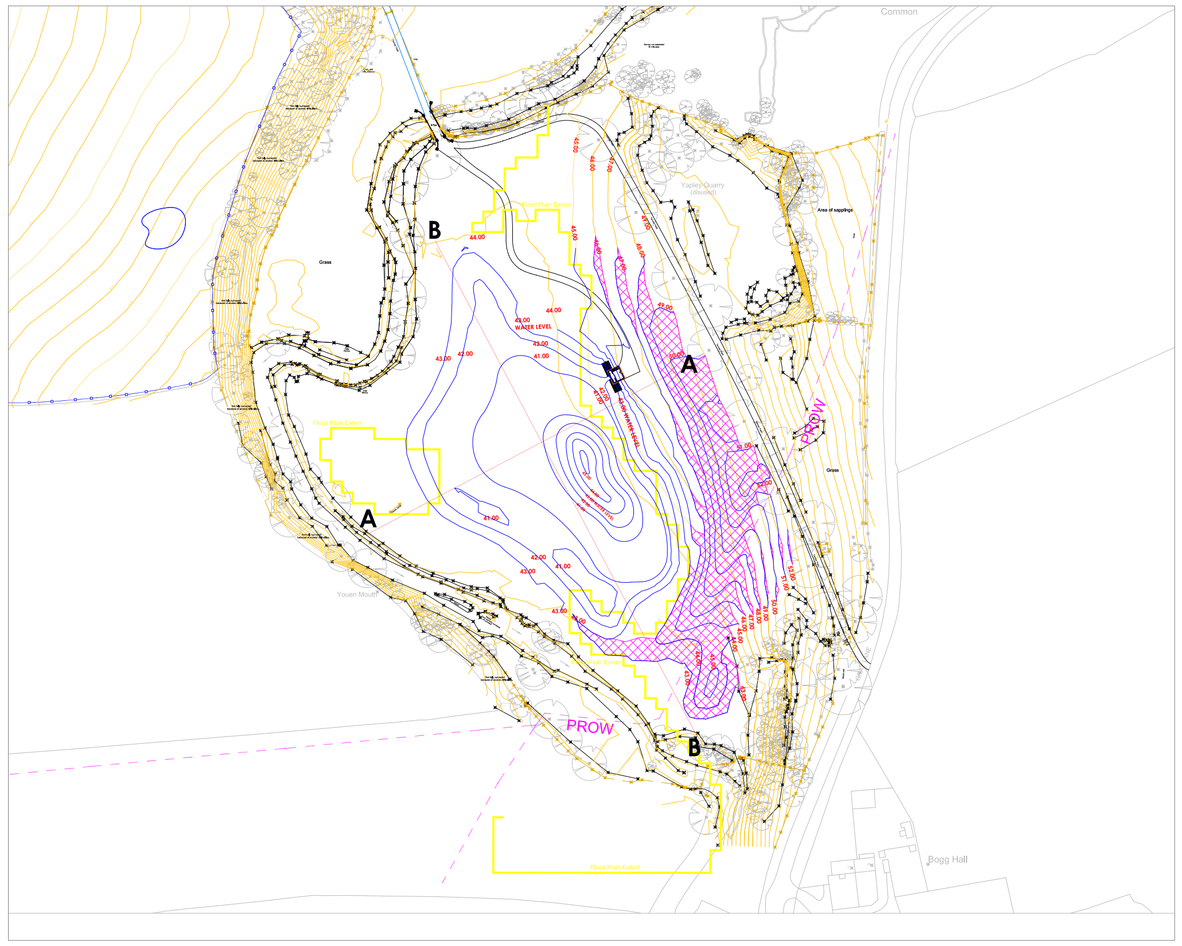

LOCATION PLAN OF LAKE SECTIONS
1:2000 at A1

North

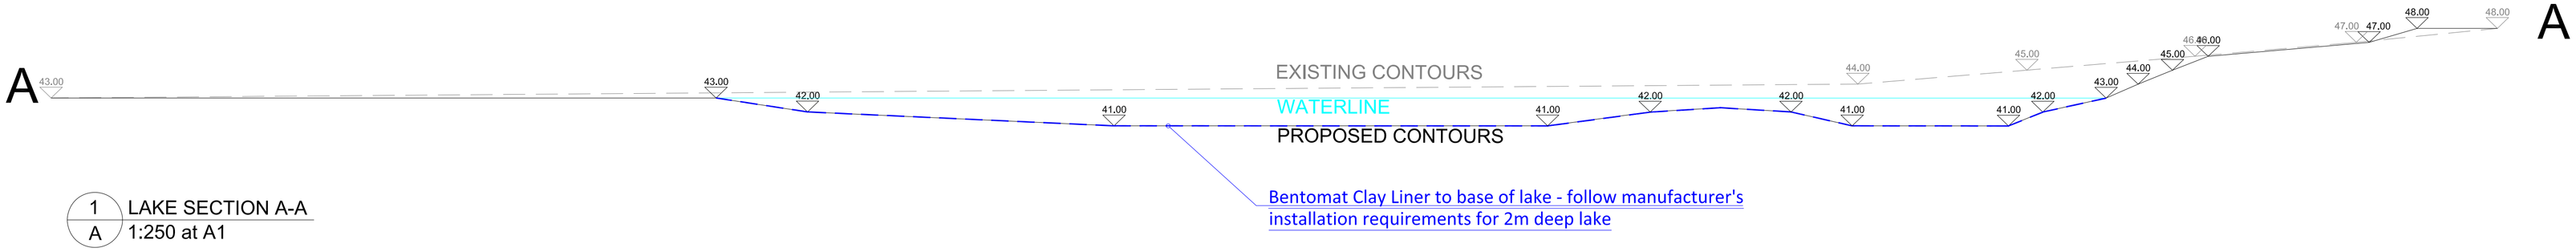

1/A LAKE SECTION A-A
1:250 at A1

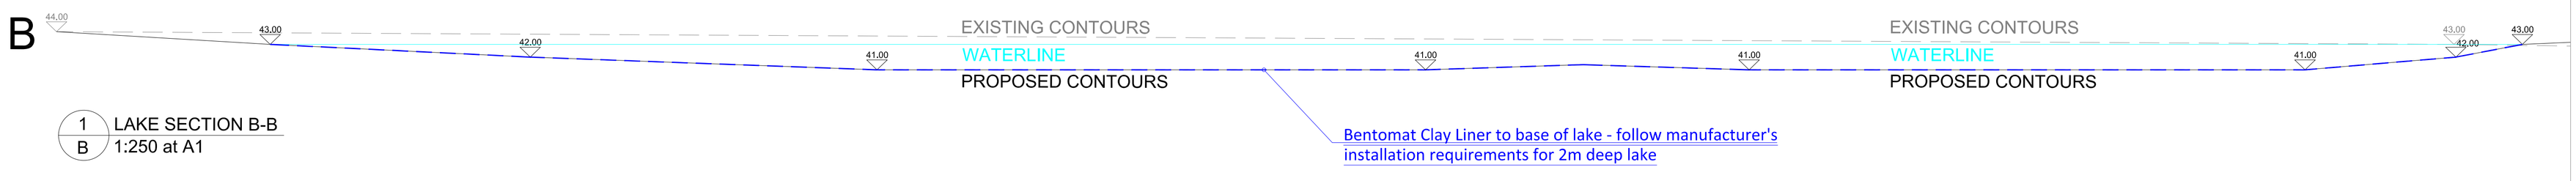

1/B LAKE SECTION B-B
1:250 at A1

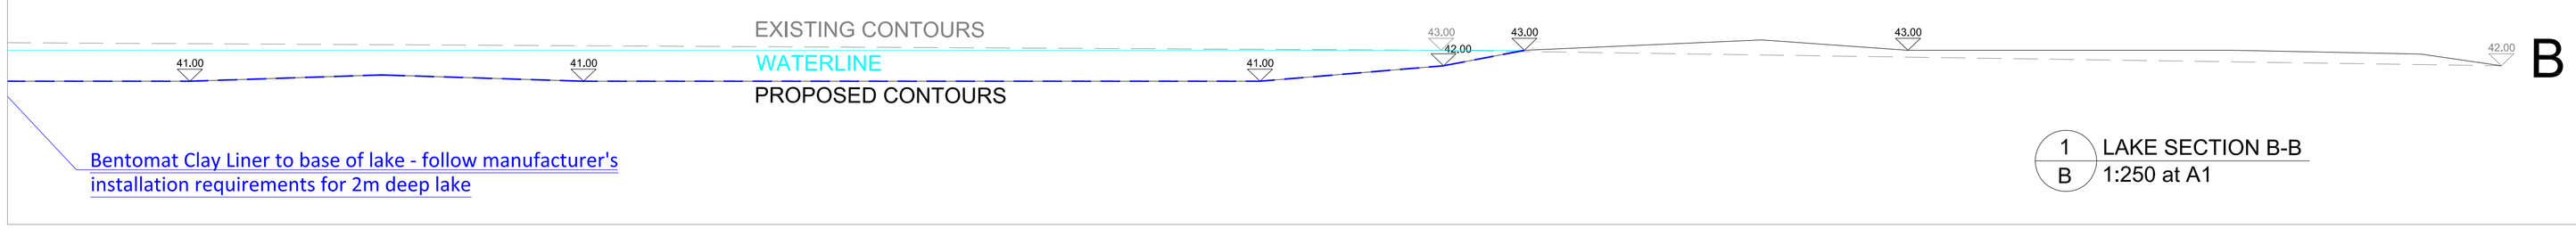

1/B LAKE SECTION B-B
1:250 at A1

Rev.	Drawn	Date	Comments
P3	FW	14-05-21	Lake levels altered
P2	FW	10-10-18	Lake levels altered

Robinson Landscape Design
The Studio, Hedgeley,
North Bank, haydon Bridge,
Hexham, NE47 6LY
Tel: 01434 684 100
info@robinsonlandscapedesign.co.uk

Project
RAVENSWICK HALL
PHASE 2

Drawing name
LAKE SECTIONS

Drawing No:	Scale at A1:
RHP-RLD-08-XX-SK-L-001	**AS-SHOWN**

Drawing Location:
S:\5686 Ravenswick Hall\PHASE 2\SK - Sketches\SK-001 Lake sections

Drawn:	Checked:	Date:
AS	**SN**	**20-04-2016**