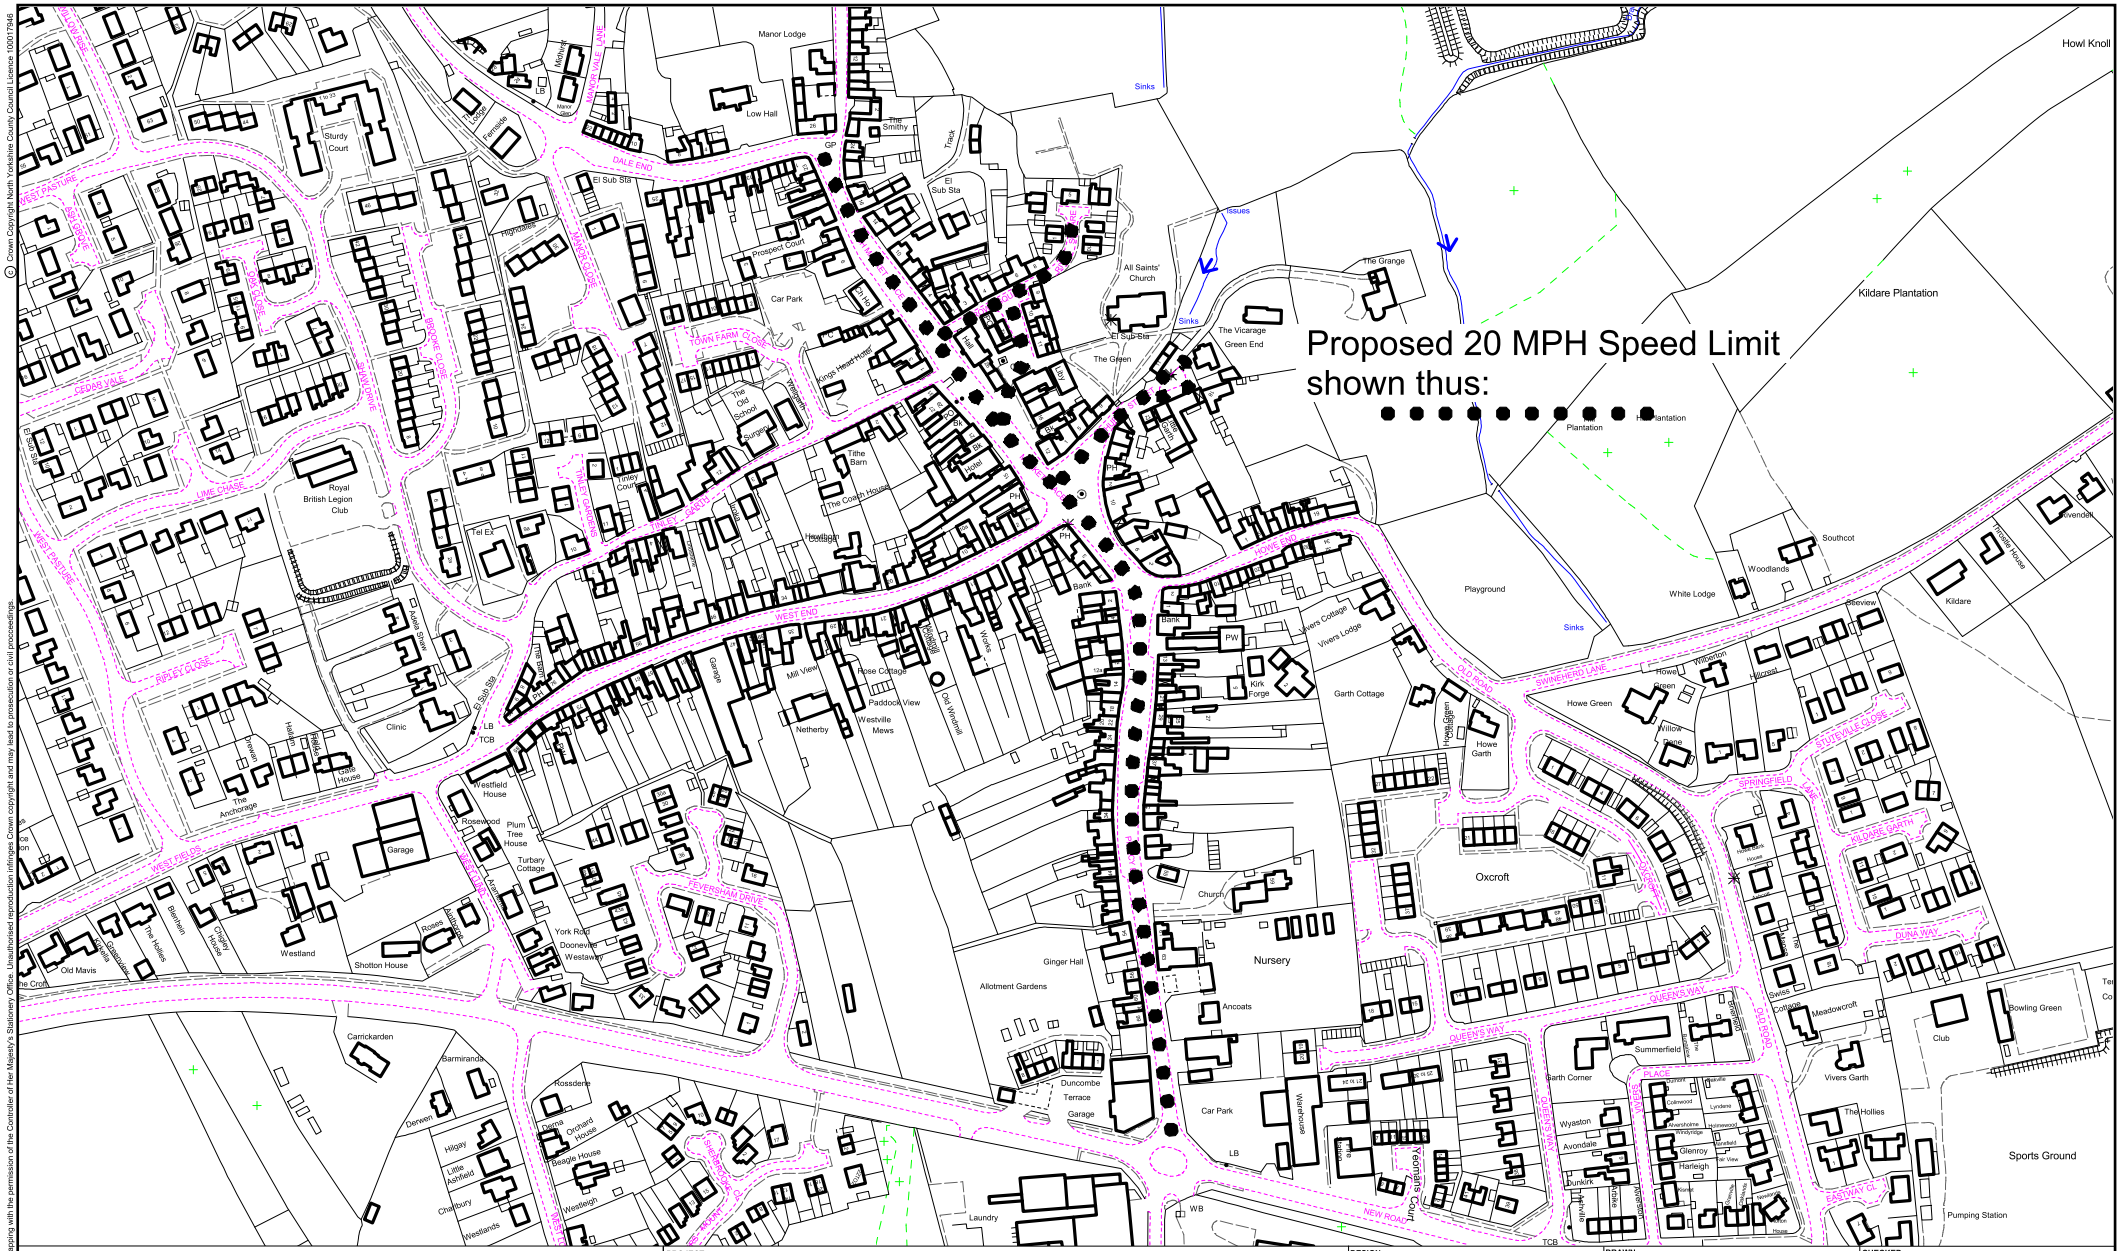


Reproduced from the Ordnance Survey mapping with the permission of the Controller of Her Majesty's Stationery Office. Unauthorised reproduction infringes Crown copyright and may lead to prosecution or civil proceedings.
© Crown Copyright North Yorkshire County Council Licence 100017946

North Yorkshire County Council
highways
NORTH YORKSHIRE

**Traffic Management**
**Area 4 Pickering**

Area Office 4
Tofts Road
Pickering
North Yorkshire
YO17 6BG

Tel: 08458 727374
Fax: 01653 669578

| | | | |
|---|---|---|---|
| PROJECT: **Kirkbymoorside Town Centre** | DESIGN: | DRAWN: **P.S.** | CHECKED: |
| | APPROVED: | DATE: **07/10/2022** | SCALE: **1 : 4000** |
| DRAWING TITLE: **Proposed 20 MPH Speed Limit** | DRAWING NO: | | |